© Expedite Design Services Ltd

Figured dimensions only are to be taken from this drawing. All dimensions are to be checked on site before any workis put in hand.

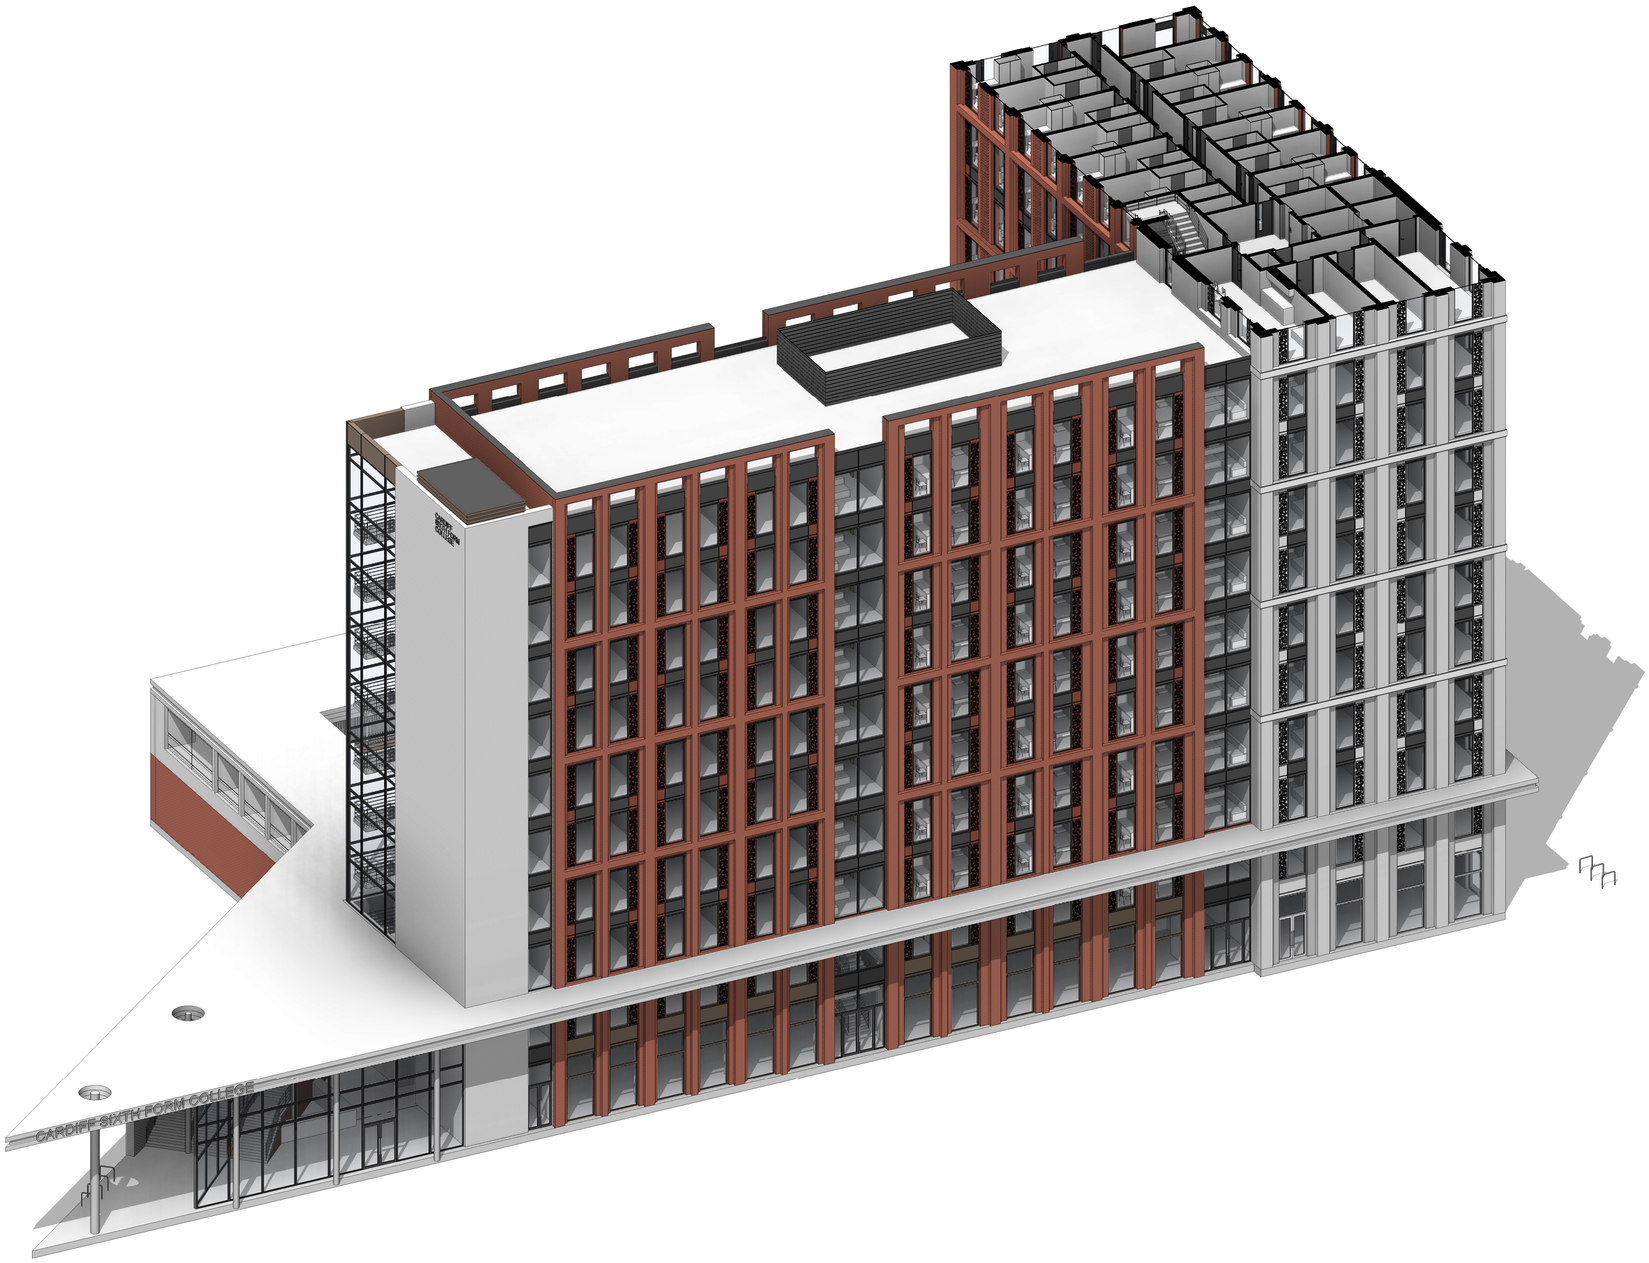

Revision	Description	Date	Issued
01	Issued for pre-application consultation	16.12.22	ML

EXPEDITE DESIGN SERVICES LTD

RIBA Chartered Practice

Client's Name
Cardiff 6th Form College

Job Title
Cardiff 6th Form Boarding Hub

Status
Planning

Suitability
S2

Scale
@ A1

Document Reference
21.65-EDS-XX-04-VS-A-(04)210

Drawing Title
Proposed Tenth Floor 3D Overview

Drawing Number
(04)210

Revision
01